

1201
DP1298371

RED GUM
WAY

1203
DP1298371




GREYLEAF

CIRCUIT

GREYLEAF

CIRCUIT

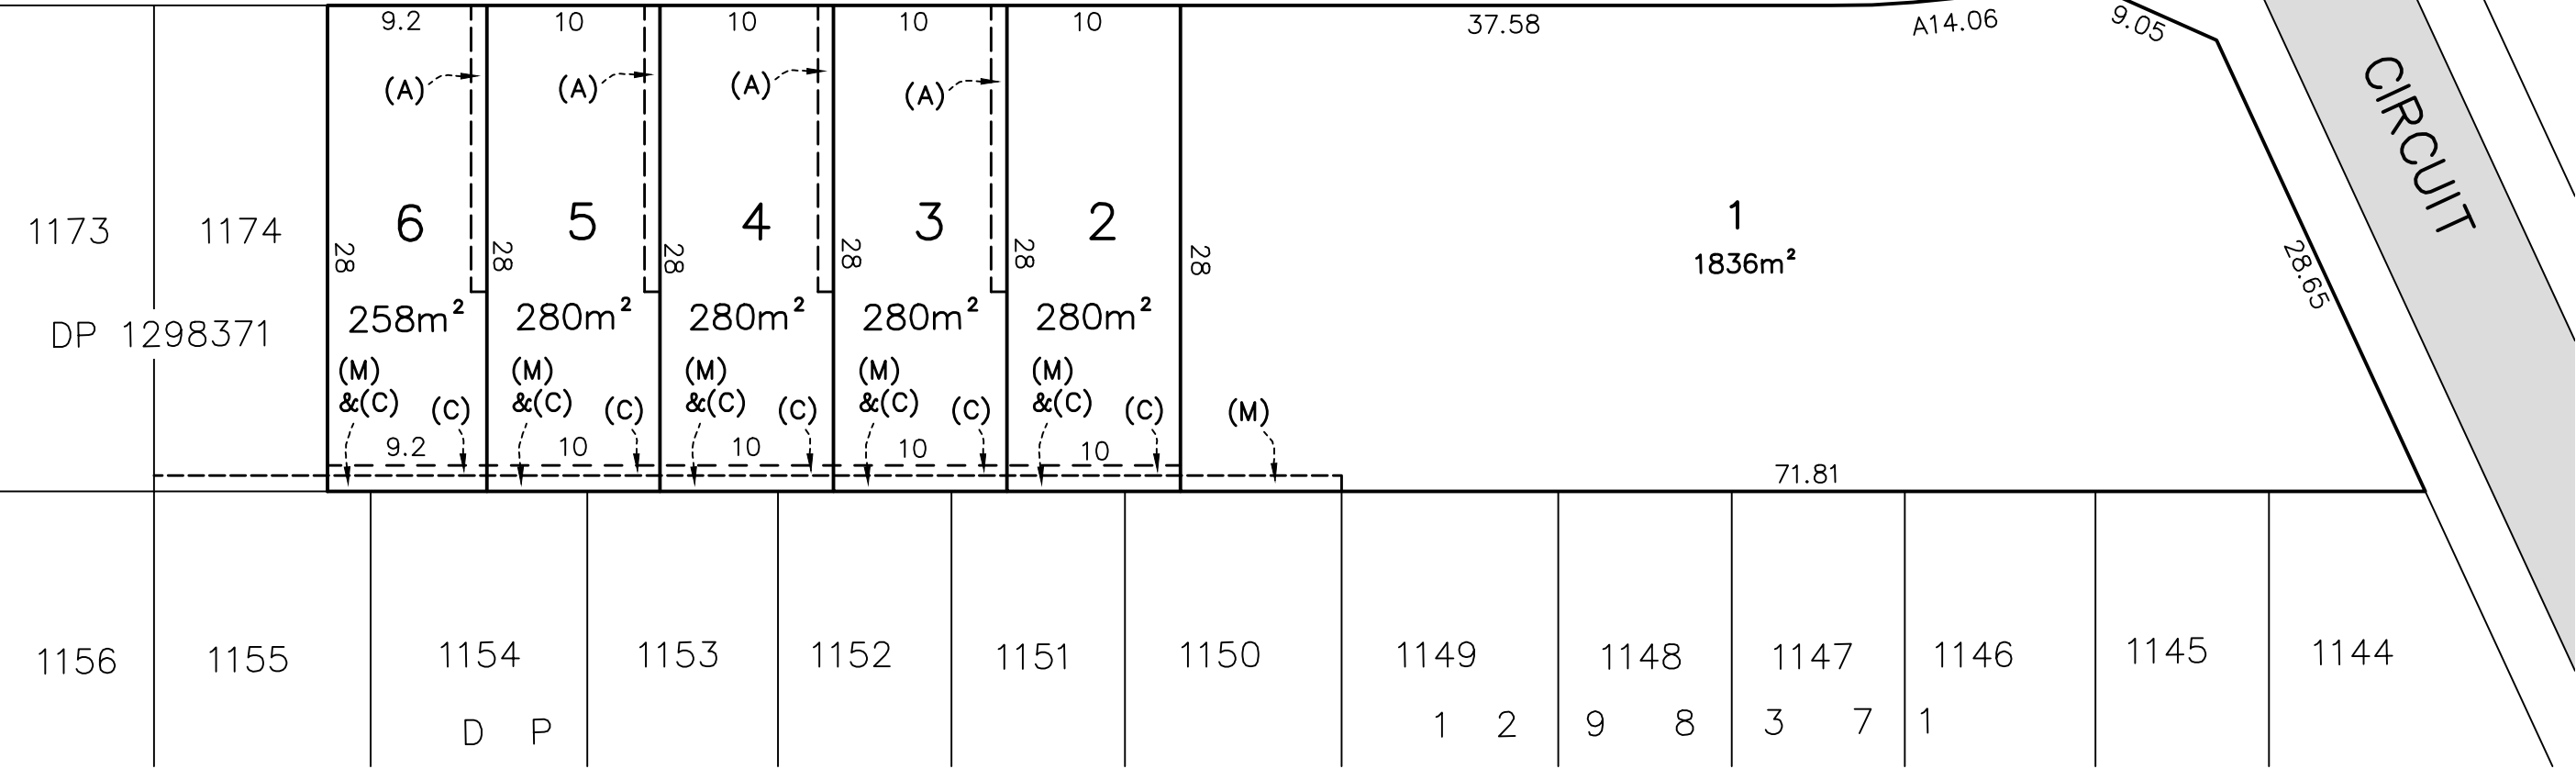

- (A) PROPOSED EASEMENT FOR SUPPORT & MAINTENANCE 0.9 WIDE
(C) PROPOSED EASEMENT TO DRAINAGE WATER 1.5 WIDE
(M) EASEMENT FOR SUPPORT & MAINTENANCE 0.9 WIDE (DP1298371)

STAGE 1A

NOTES:
ALL DIMENSIONS AND AREAS ARE SUBJECT TO
FINAL SURVEY AND REGISTRATION OF PLANS OF
SUBDIVISION AT N.S.W. LAND REGISTRY SERVICES.



BEFORE YOU DIG
SHOULD BE CONTACTED
PRIOR TO ANY EXCAVATION ON SITE
TM: trade mark of Before You Dig Australia; used under licence.

21/11/25	GEN. AMENDMENTS	VK
DATE	REVISIONS	BY



YSCO GEOMATICS
LAND RESOURCE CONSULTANTS

SUITE 4, 114 HAMPDEN ROAD, ARTARMON, 2064
PH: (02) 94198222 FAX: (02) 94194762
Email : enquiries@yscogeomatics.com.au
Website : www.yscogeomatics.com.au
YOUDALE STRUDWICK & COMPANY PTY LTD A.C.N. 002 819 885

GEOMATIC ENGINEERING
LAND & ENGINEERING SURVEYING
PROJECT MANAGEMENT
SOIL AND WATER MANAGEMENT
ENVIRONMENTAL PLANNING & DESIGN



Liability limited by a scheme
approved under Professional
Standards Legislation

PLAN OF PROPOSED SUBDIVISION OF LOT
1202 IN DP1298371 BEING No.4 GREYLEAF
CIRCUIT BRINGELLY. CAMDEN L.G.A.

DRAWN: 12 NOV. 2025	CHECKED: VK	SCALE: 1: 400 A3	DATUM:	REFERENCE: 5421/27
---------------------------	----------------	------------------------	--------	-----------------------